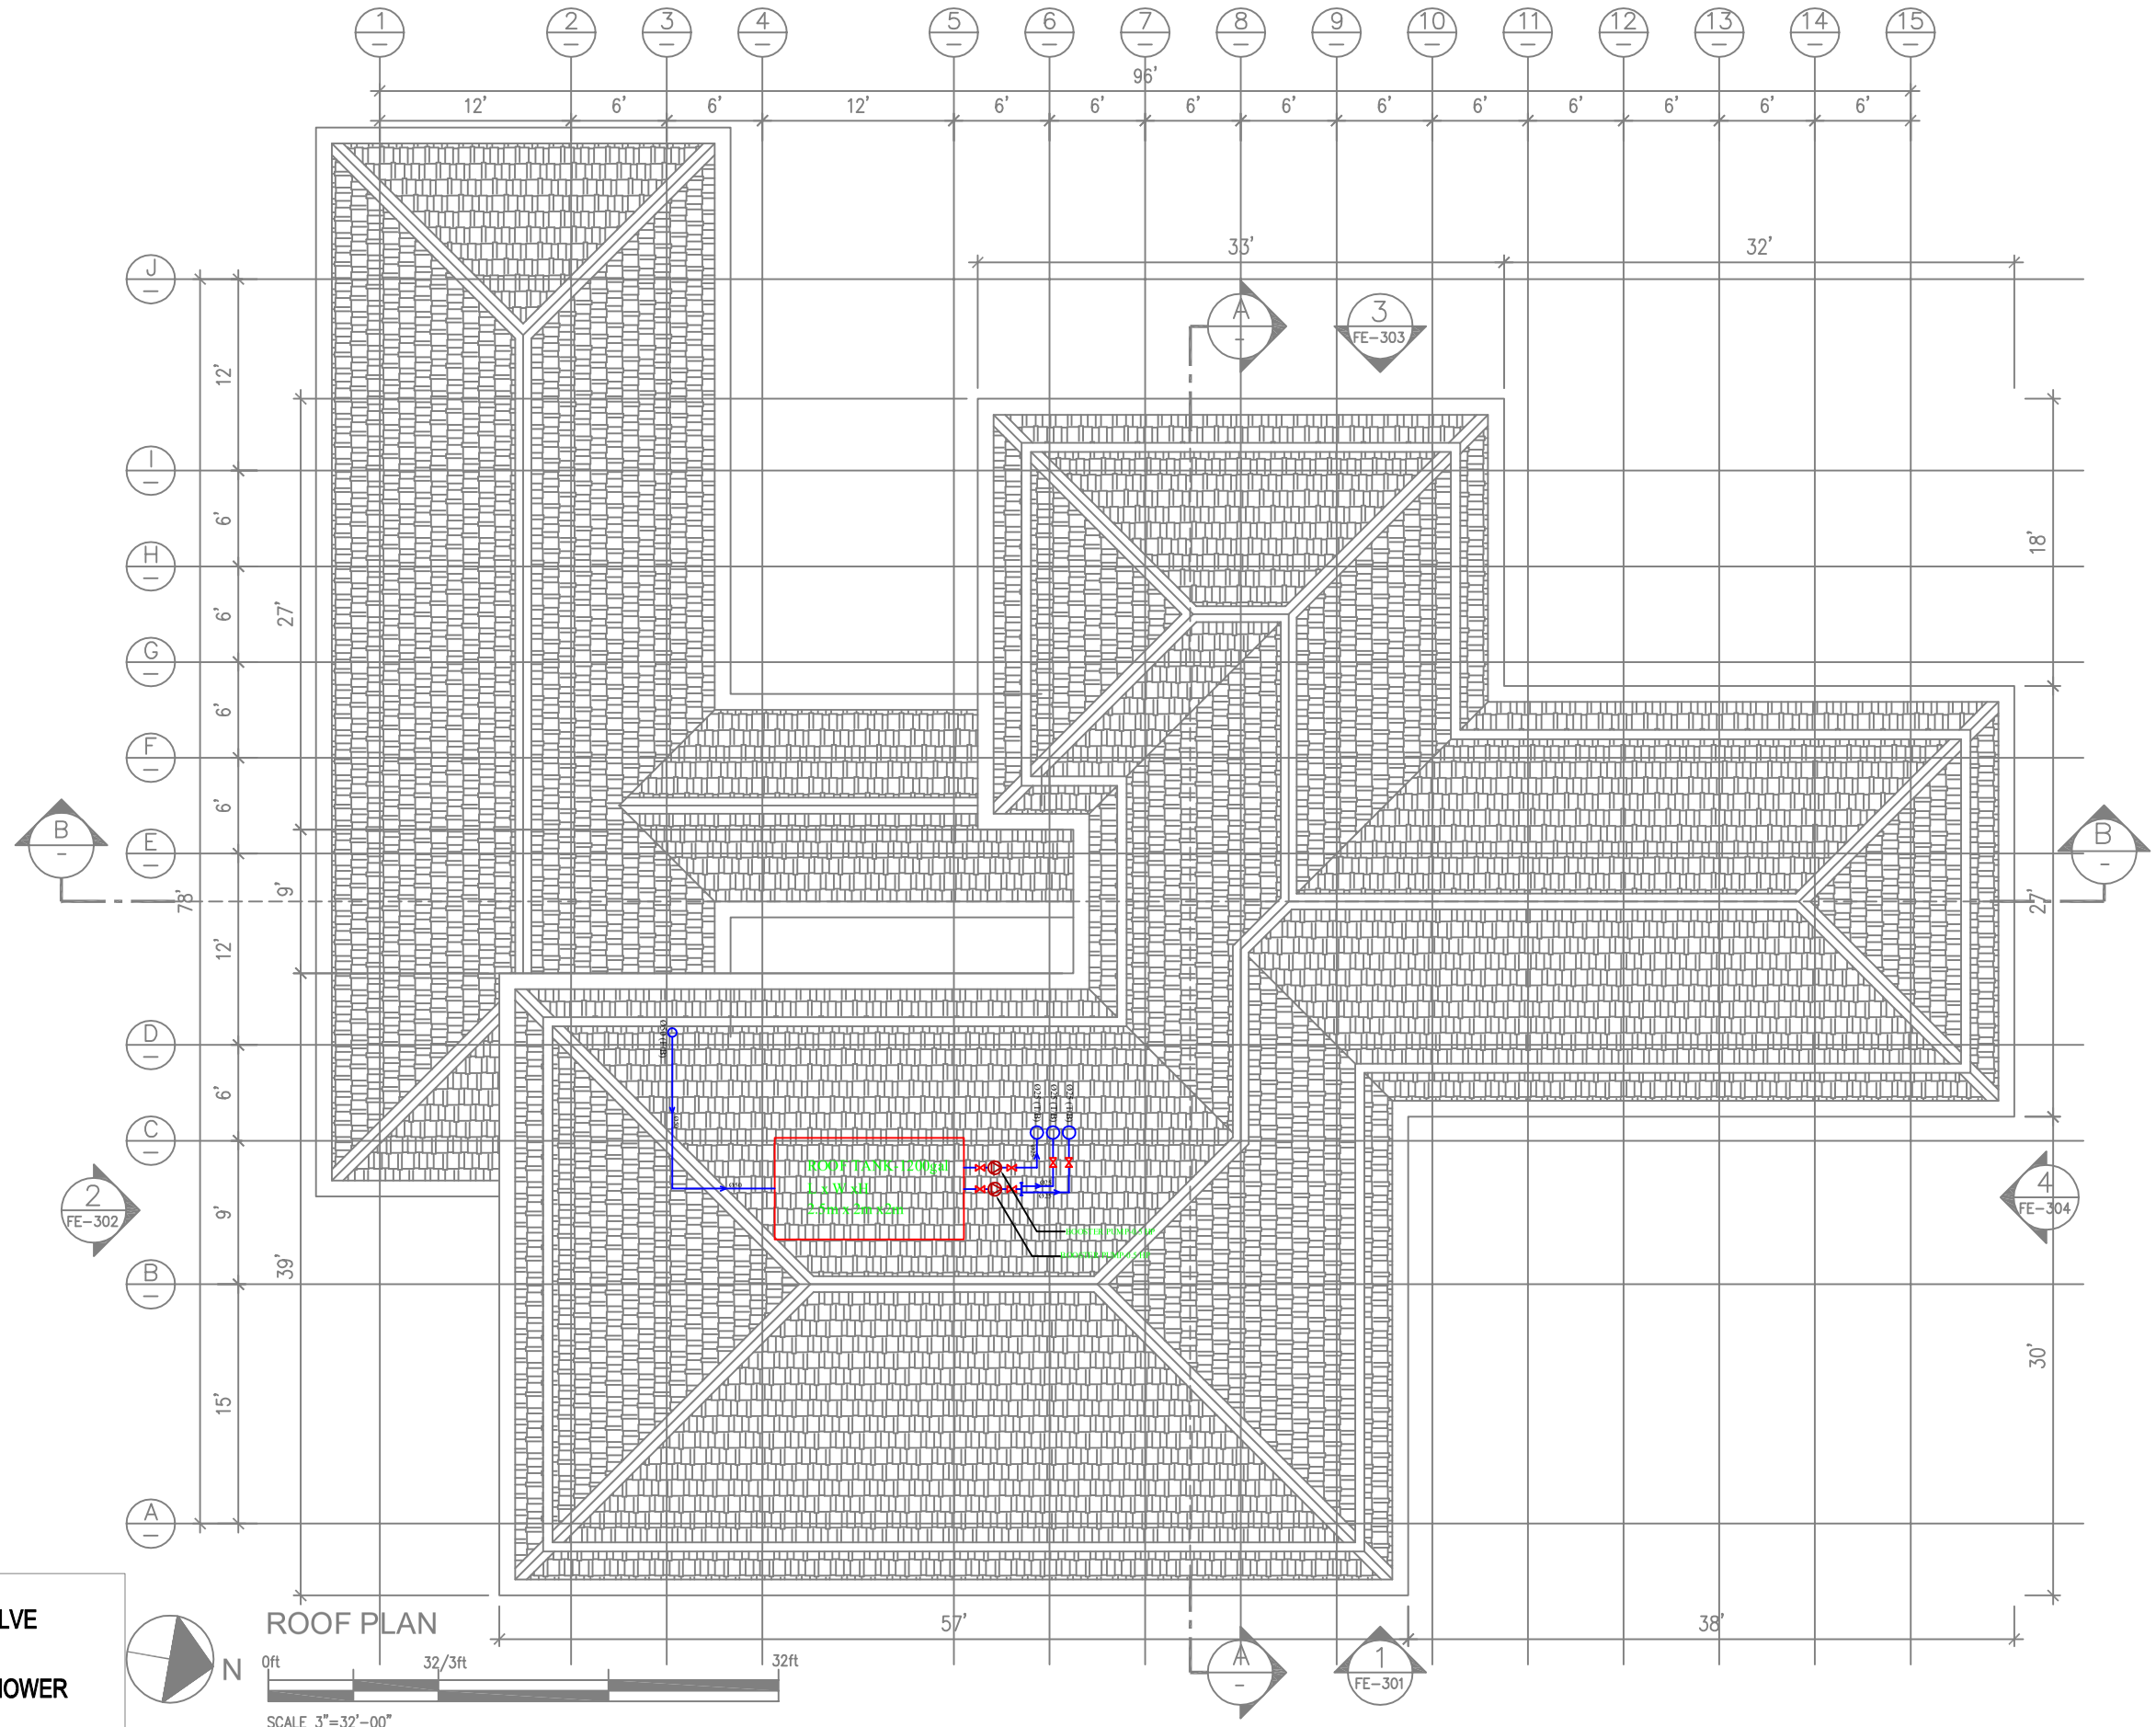

ROOF PLAN

LEGENDS

- GATE VALVE
- HS - HAND SHOWER
- COLD WATER PIPE
- LIFT PUMP

PLUMBING LAYOUT PLAN (ROOF FLOOR)

REVISION	DESCRIPTION	DATE
0	DESIGN DEVELOPMENT	3.4.2019

OWNER SIGNATURE

PROJECT NAME

2 STOREYS GUEST HOUSE

BLOCK NO.	LOT NO.

LOCATION

NAY PYI TAW

DRAWING TITLE

PLUMBING LAYOUT PLAN
(ROOF FLOOR)

DRAWING NO.

ASL - M&E - NPT - GH - PLUMBING - 003

SCALE	DATE / ISSUED	REVISION
N/A	3.4.2019	0
DRAWN BY: EHHW	CHECK BY: STAK	

M&E AND FIRE ENGINEER

ASL M&E Design & Calculation

Address NO 32. Sane Lae Thar Yar Road. N Dagon
Contact phone 095115712 , 09785115712